EXCEPT WITH RESPECT TO THE OBLIGATIONS OF LANDLORD WHICH ARE EXPRESSLY PROVIDED IN THE LEASE, LANDLORD HAS MADE NO AGREEMENT, REPRESENTATION OR WARRANTY WITH RESPECT TO THE STATUS OR EXISTENCE OF ANY LEASE, OCCUPANCY OR USAGE OF ANY SPACE, OR THE EXISTENCE, DESIGN OR LOCATION OF ANY BUILDINGS, IMPROVEMENTS, PARKING AREAS, CURB CUTS, DRIVES OR OTHER COMMON AREAS WITH RESPECT TO THE SHOPPING CENTER OR ANY OUTPARCELS OR OTHER PROPERTY. LANDLORD BELIEVES THAT THE INFORMATION CONTAINED WITHIN THIS DRAWING IS PRESENTLY CORRECT, BUT LANDLORD MAKES NO WARRANTY, REPRESENTATION OR GUARANTEE AS TO ITS ACCURACY OR WHETHER IT WILL REMAIN AS CONFIGURED, AND LANDLORD RECOMMENDS THAT ALL INFORMATION BE FIELD VERIFIED PRIOR TO DESIGN AND CONSTRUCTION.

NOTES:
1. FURNISH & INSTALL NEW 12.5 TON RTU, CONNECT TO EXISTING PLENUM DROPS; DISTRIBUTION BY OTHERS
2. INSTALL 400A 277/480V SERVICE W/ 45 KVA TRANSFORMER, 100A 120/208V PANEL
3. EXISTING ADA COMPLIANT RESTROOMS TO REMAIN
4. PROVIDE 2" CONDUIT FOR WIRING
5. TEMPORARY LIGHTS
6. EXISTING SHEET ROCK TO BE PAINT READY

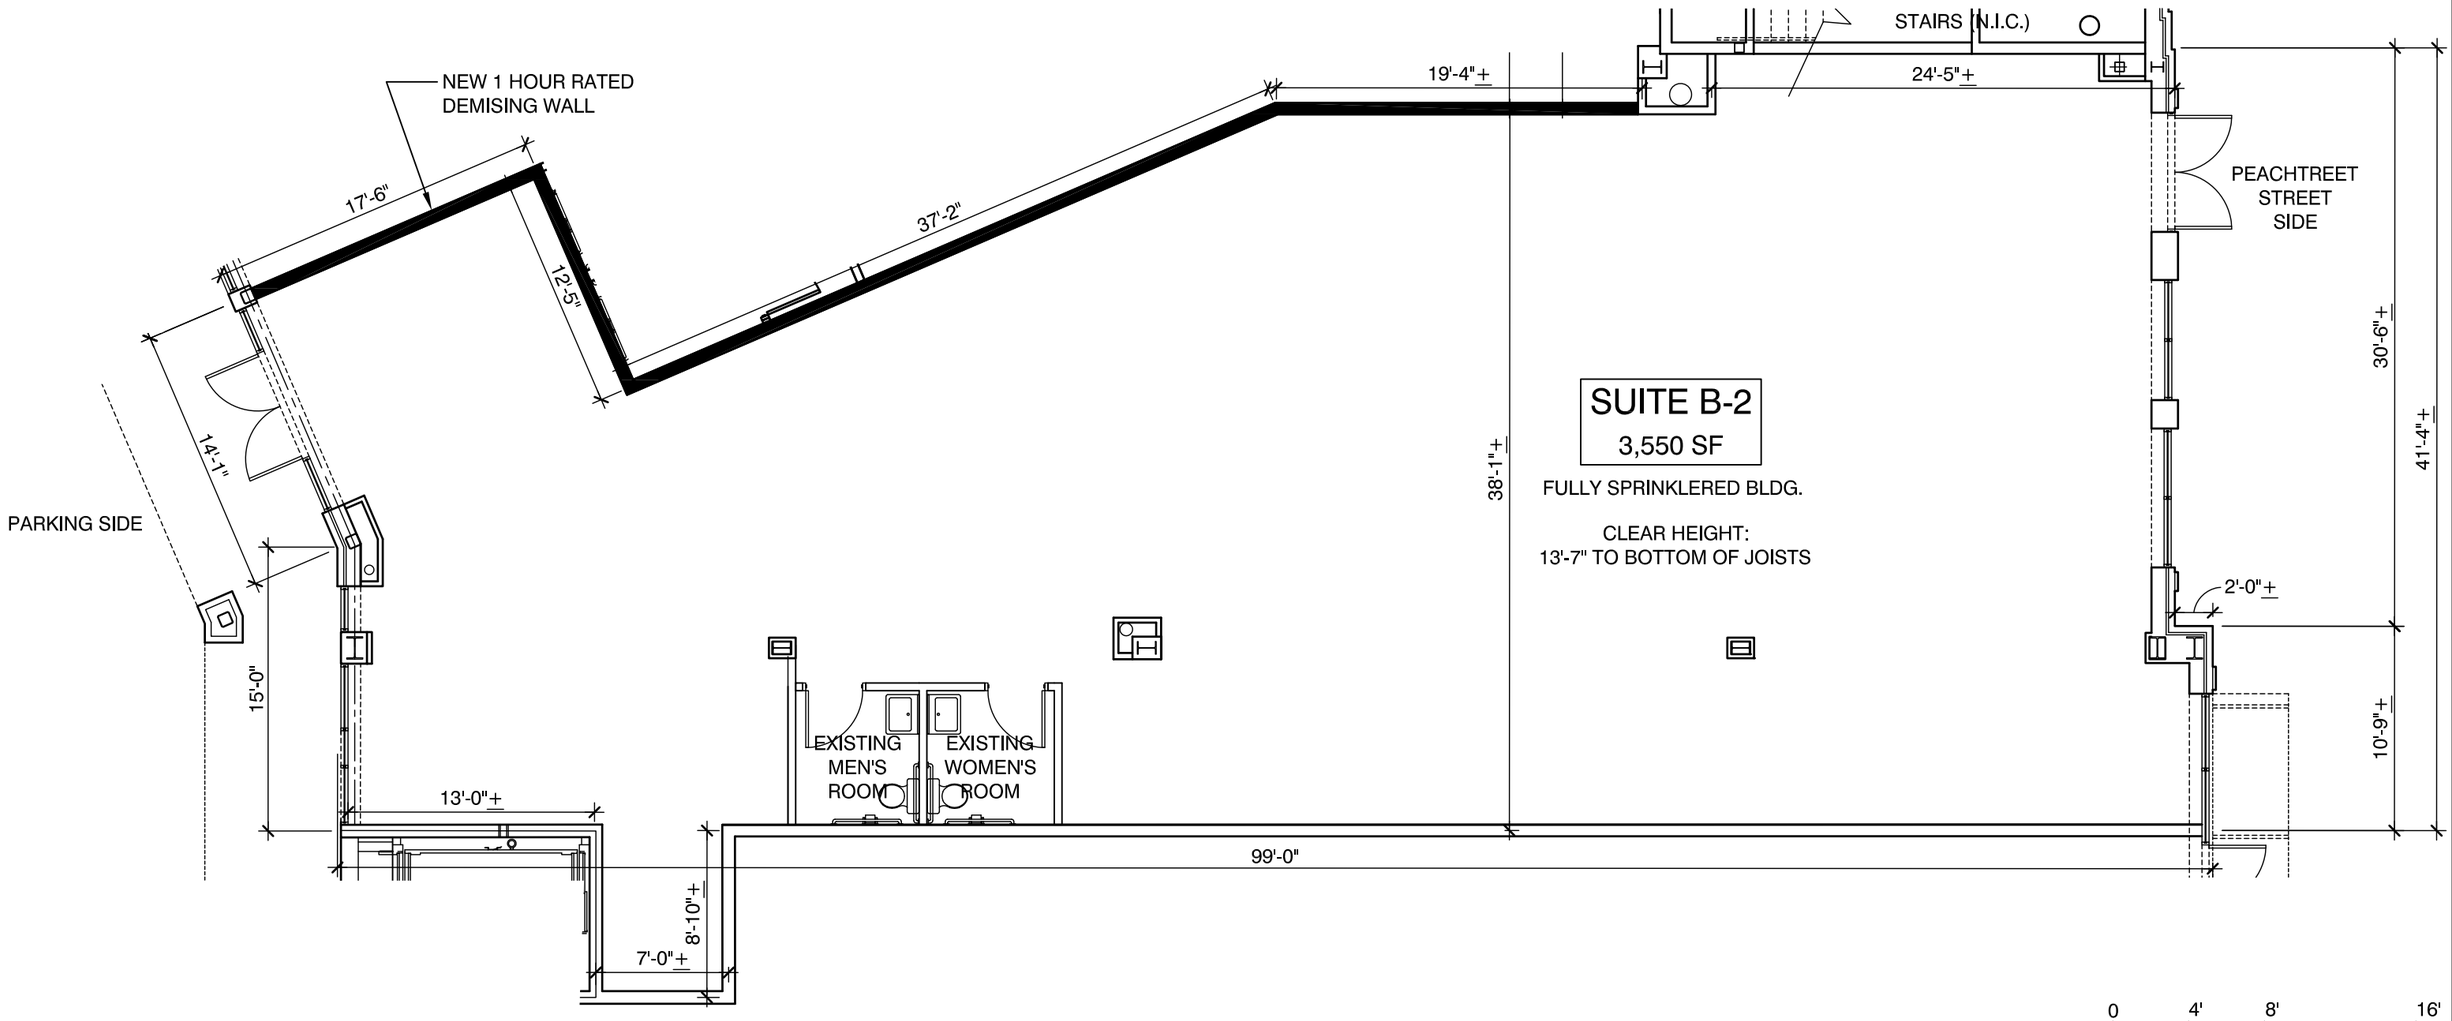

BROOKWOOD PLACE: SUITE B-2 - FLOOR PLAN

SCALE: 1/8"=1'-0"

DRAWN BY: CO/ KA

DATE: 09/18/18

1745 PEACHTREE STREET, SUITE B-2
ATLANTA, GEORGIA 30309

SELIG ENTERPRISES, INC.
1100 SPRING STREET NW SUITE 550
ATLANTA, GEORGIA 30309-2848
TEL (404) 876-5511 FAX (404) 875-2629

USER kacker - Sep 18, 2018 - 2:39pm
S:\CONSTRUCTION\AutoCad\As_Built Drawings\Retail\Brookwood\Drawings in Progress\Suite B-1 & Suite B-2 proposed 02-22-18.dwg